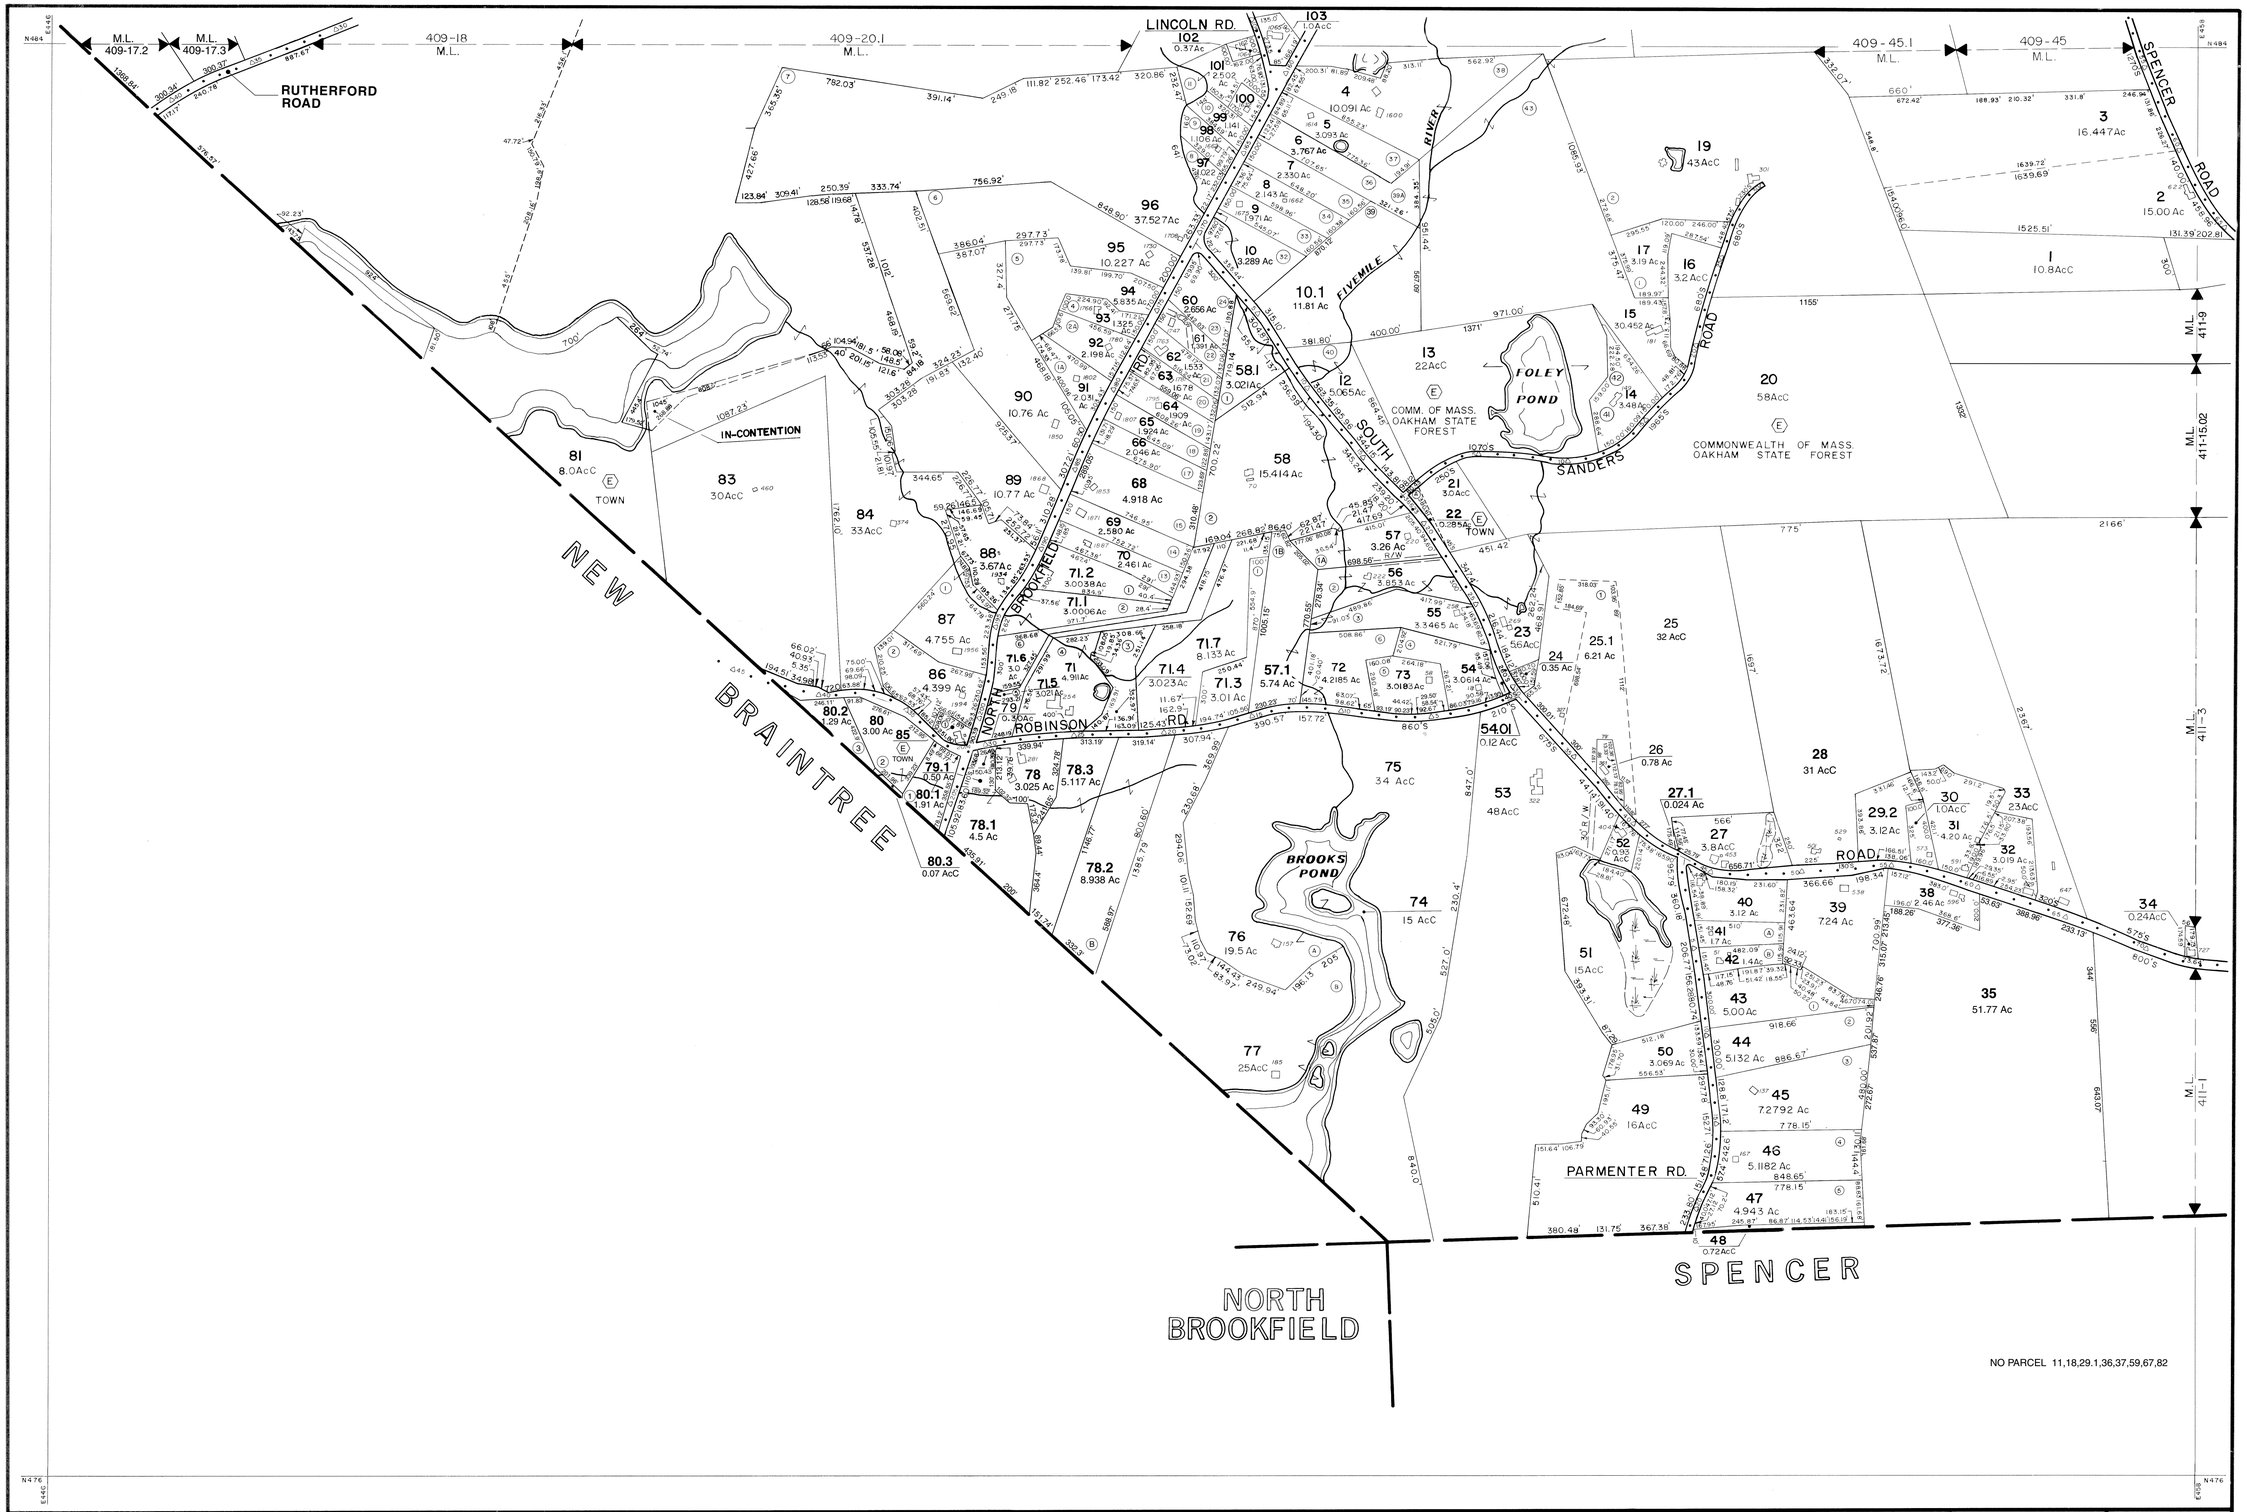

THIS MAP IS FOR ASSESSMENT PURPOSES. IT IS NOT VALID FOR LEGAL DESCRIPTION OR CONVEYANCE.

THE HORIZONTAL DATUM IS THE MASSACHUSETTS STATE PLANE COORDINATE SYSTEM.

PHOTOGRAPHY DATE: APRIL 2, 1985

COMPLETION DATE: DECEMBER 12, 1986

PRODUCED BY

CARTOGRAPHIC ASSOCIATES, INC.

MUNICIPAL MAPPING CONSULTANTS

11 PLEASANT STREET, LITTLETON, NEW HAMPSHIRE, 03561

LEGEND

AREA CALCULATED	AcC	SUBDIVISION LOT NO.	2
AREA SURVEYED	Ac	MATCH LINE	M.L.
BLOCK LIMIT		RIGHT OF WAY	R/W
BLOCK NUMBER	02	RECORD DIMENSION	100'
COMMON OWNERSHIP	OR	SCALED DIMENSION	100'S
EXEMPT PROPERTY	E	WETLANDS	

SCALE

1 INCH = 400 FEET

FEET 200 0 400 800 1200

METERS 60.976 0 121.952 243.904 365.856

REVISED TO:

ASSESSORS MAP

OAKHAM

MASSACHUSETTS

INDEX DIAGRAM

408 409 410

411

MAP NO.

412