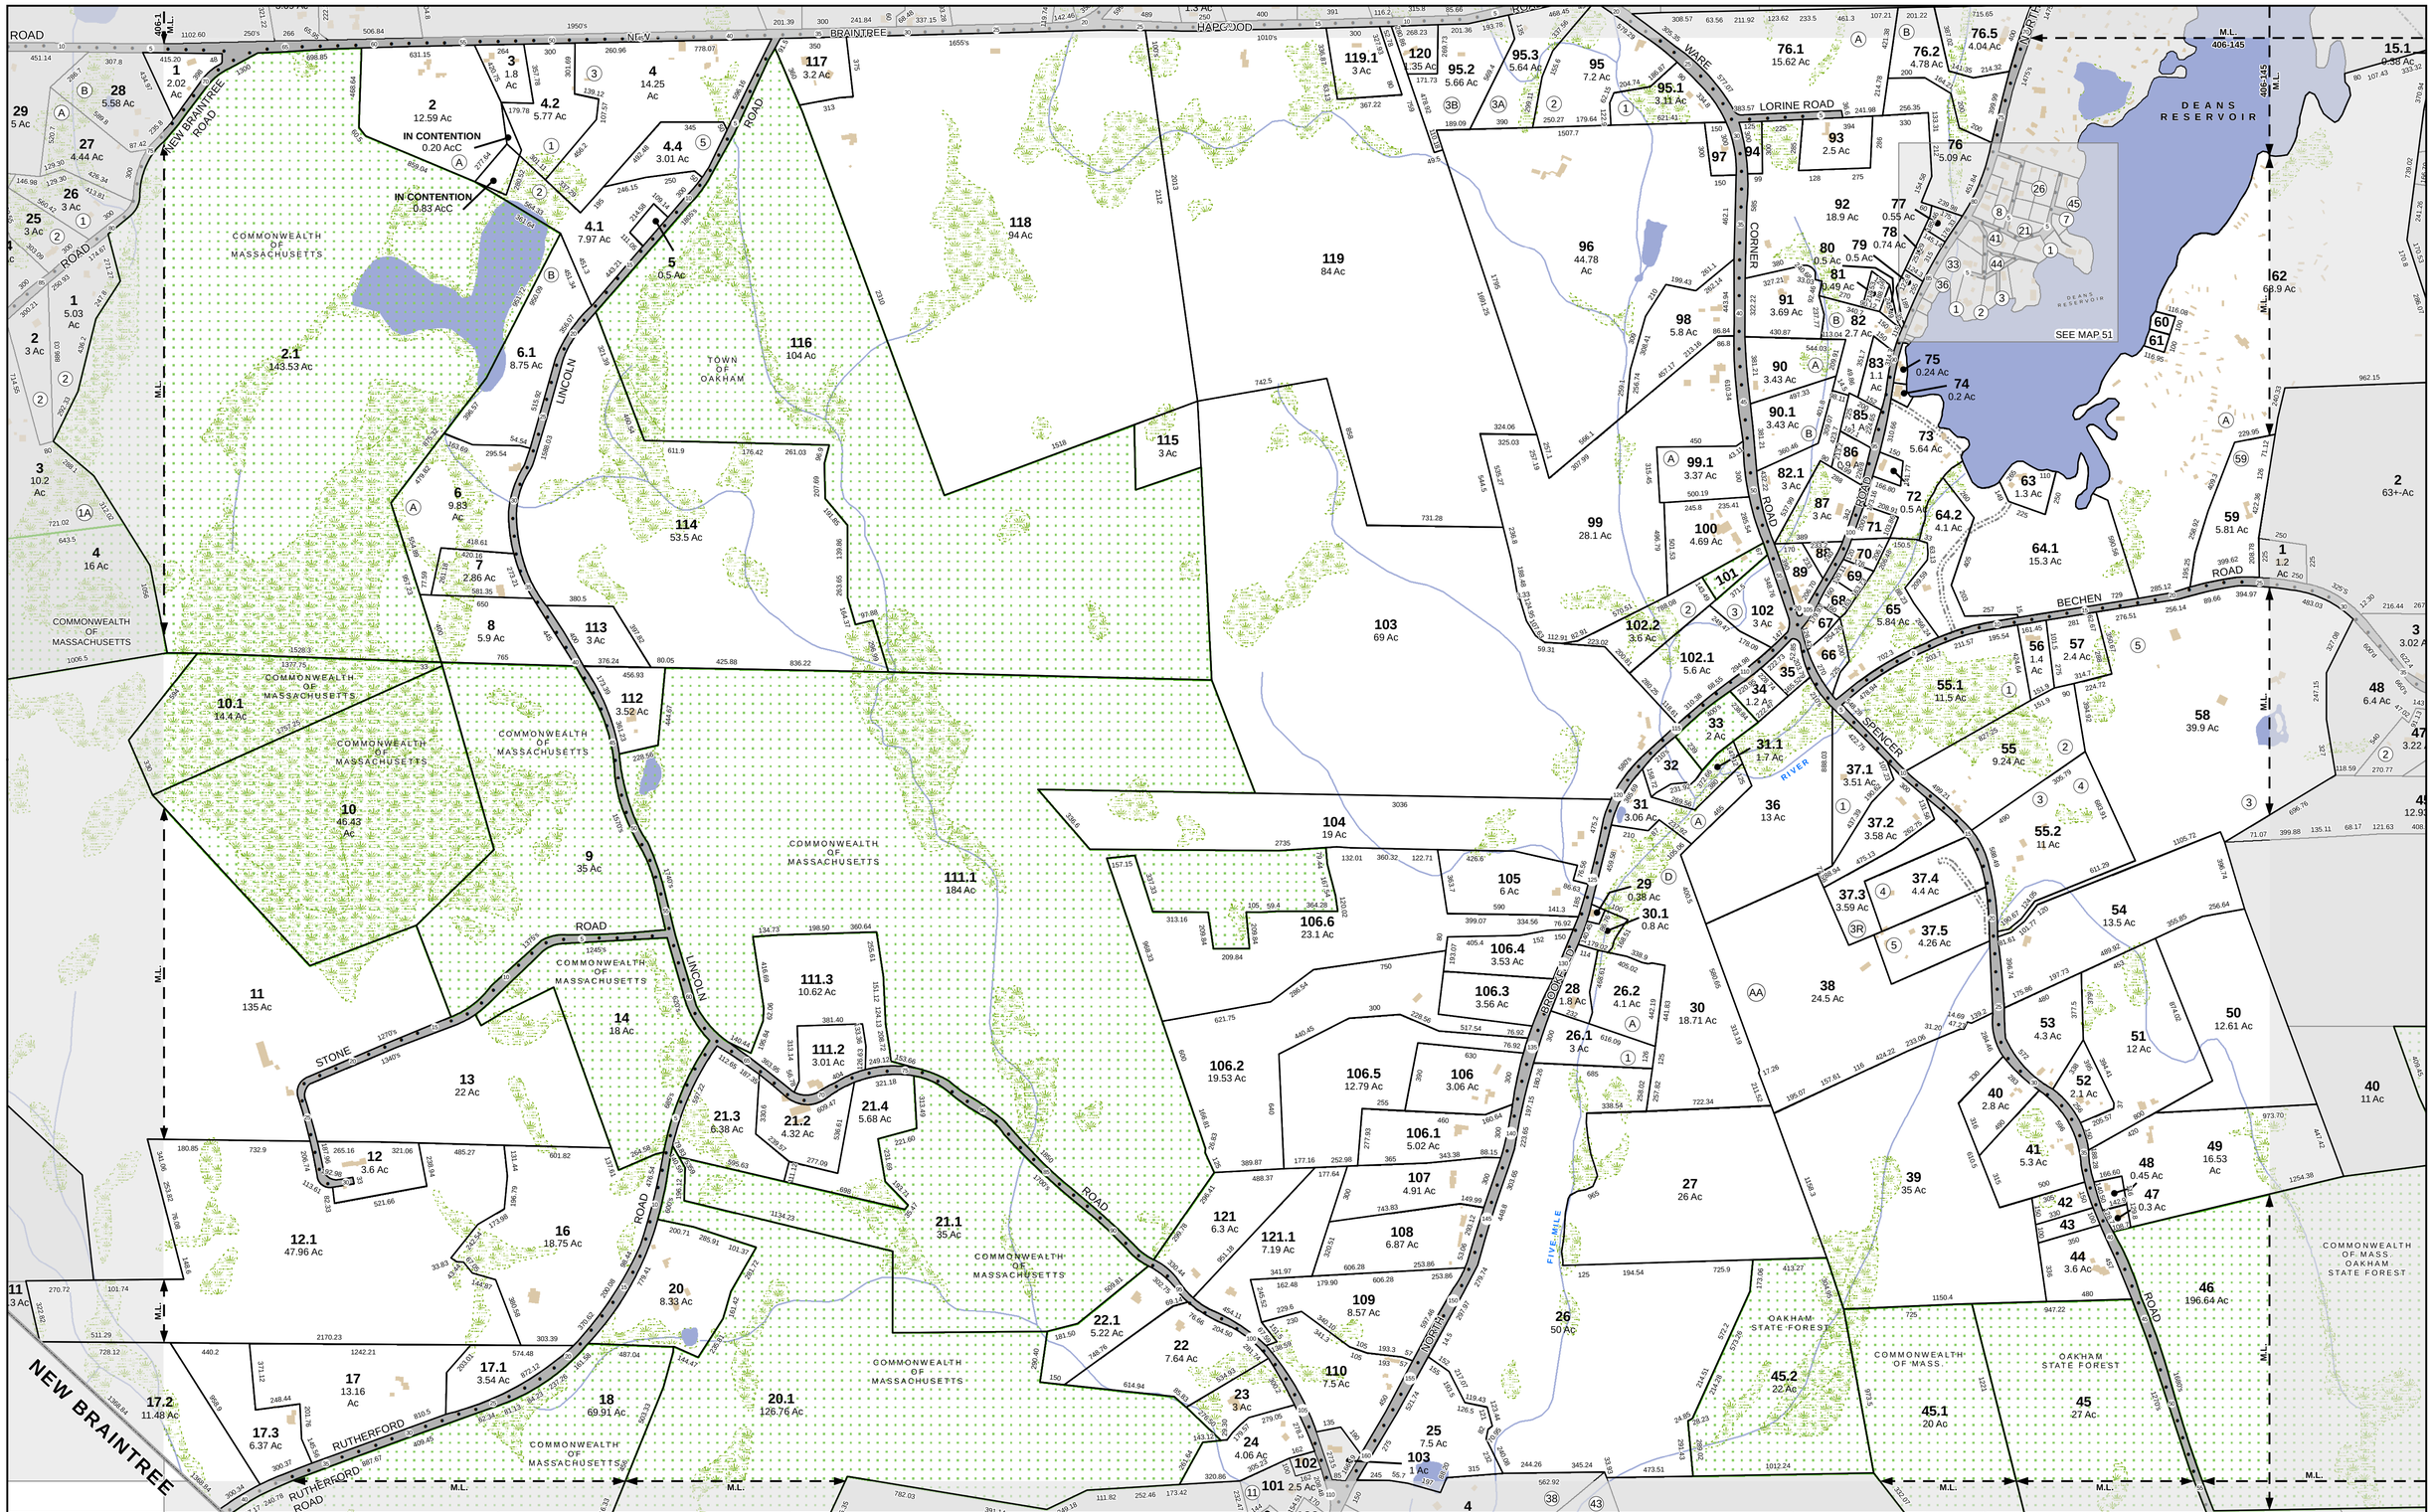

FOR TAX PURPOSES ONLY

THIS MAP IS FOR ASSESSMENT PURPOSES. IT IS NOT TO BE USED FOR LEGAL DESCRIPTION OR CONVEYANCE.

PRODUCED IN 2015 BY

CMRPC
Central Massachusetts Regional Planning Commission
2 WASHINGTON SQUARE, UNION STATION
WORCESTER, MA 01604

LEGEND

- PROPERTY PARCEL
- EXEMPT LAND
- TOWN BOUNDARY
- ROADS
- RAILROAD
- WATER
- STREAMS
- WETLANDS
- (#) SUBDIVISION LOT NO.
- ADDRESS POINTS
- • 100FT
- # NUMBER MULTIPLIED BY 10

ASSESSORS MAP

OAKHAM

MASSACHUSETTS

407	406	405
408	409	410
	412	411

N W E S

REVISED TO: JANUARY 1, 2015

MAP NO. 409

SCALE 1 in = 400 feet

Date: 5/4/2015 Path: H:\Projects\O_Oakham_GIS\M222_Assessor_Maps_24x36.mxd